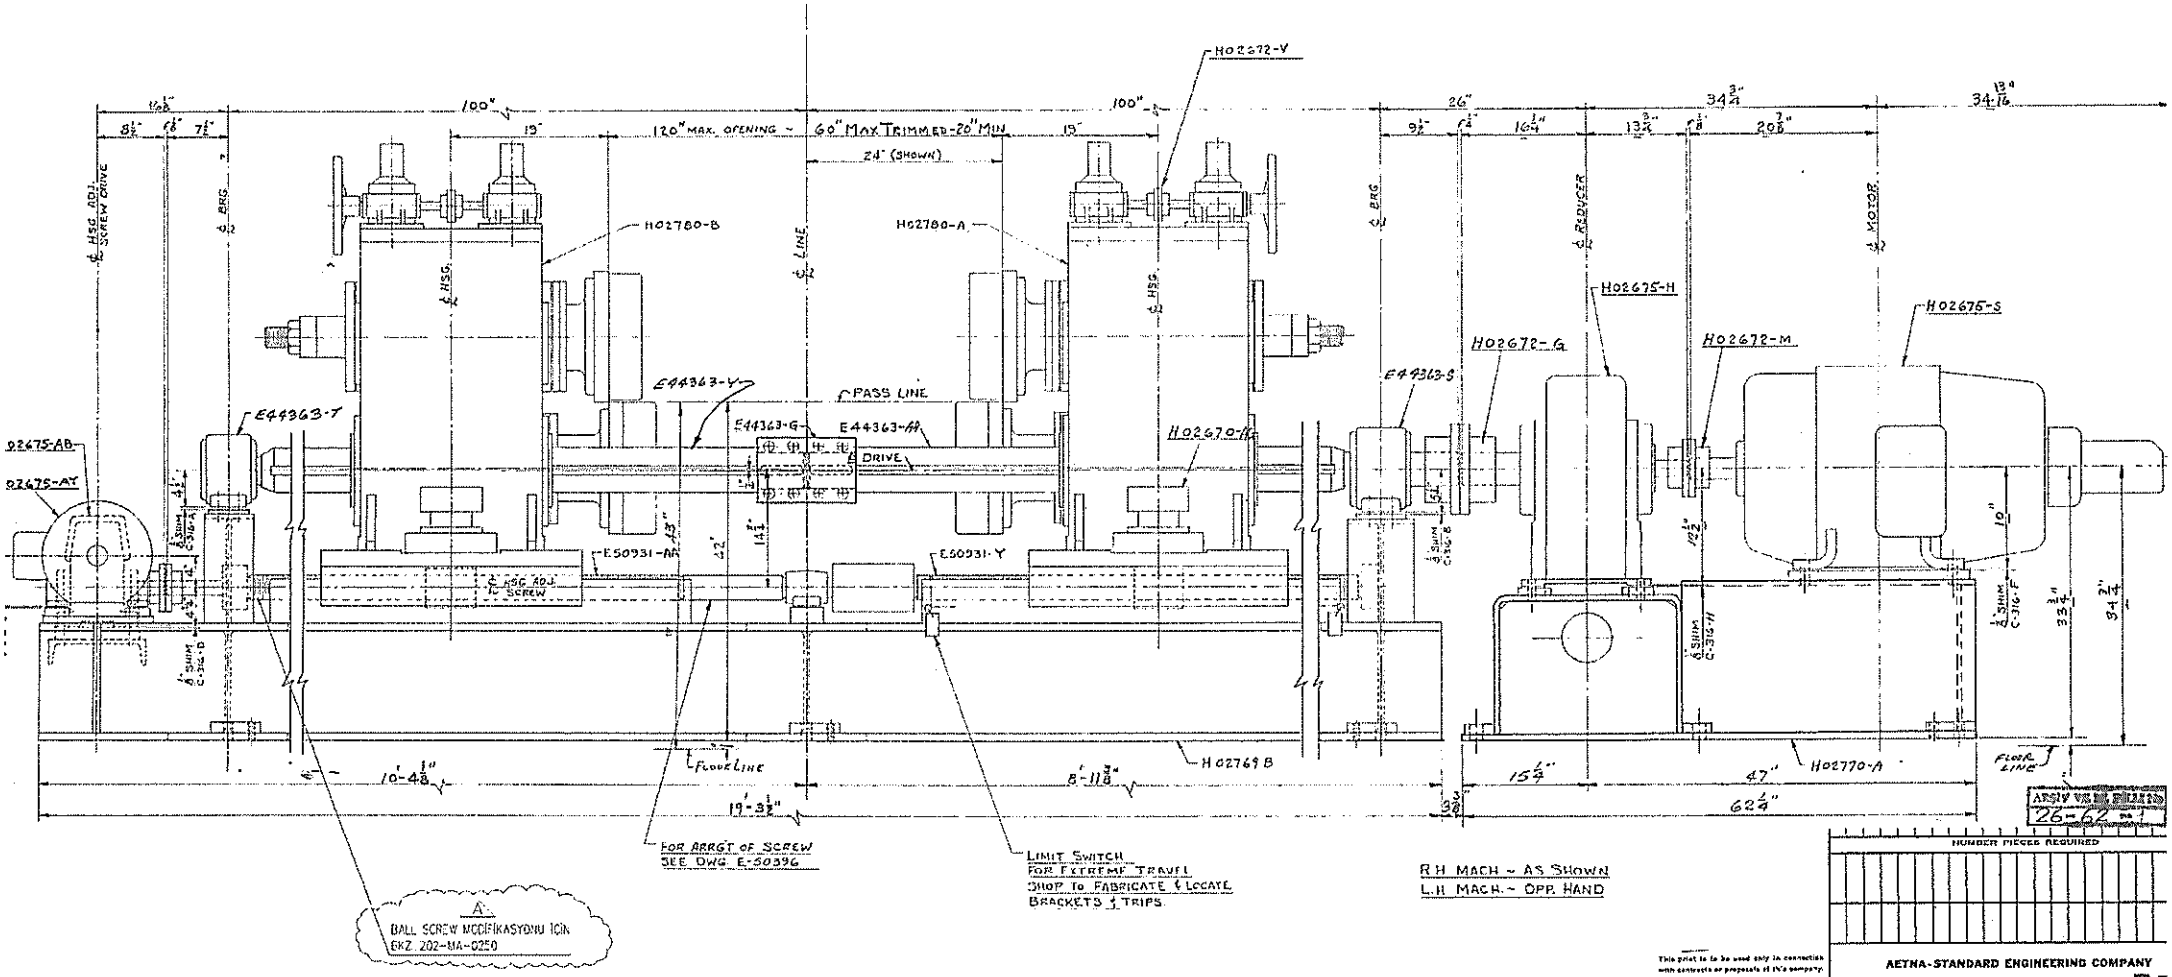

REVISION
REV. 5-2-74 B. BOY

ARSIV VE BE FILLED 26-62

NUMBER PIECES REQUIRED

This print is to be used only in connection with contracts or proposals of this company. It is not to be copied, reproduced, exhibited or used directly or indirectly in any way detrimental to our interests.

AETNA-STANDARD ENGINEERING COMPANY
Ellwood City, Pa.

73

16" SIDE TRIMMER
FRONT ELEVATION

	A	15-4152/2038-03	BALL SCREW MODIFIKASYONU ICIN BKZ. 202-MA-0250	A.T. SO	13.02.79
507/2000	REV	IS NO	DEGISMELER	IMZA	TARIH
ARSIV REV. NO.					

DRAWN LV Rowland DATE 10-5-73 SCALE
TRACED DATE
CHECKED LV Rowland DATE 1-21-74
APPROVED [signature] DATE 1/23/74

H-0276